DO NOT SCALE FROM THIS DRAWING

Electronic drawings once printed, are uncontrolled and may become out-dated. Refer to Aconex for current revision.

TIMESTAMP 09/02/2018 20:47:42

BIM MODEL M-BAR-1F4TS0-CB00-BIM-000003-Structure.rvt

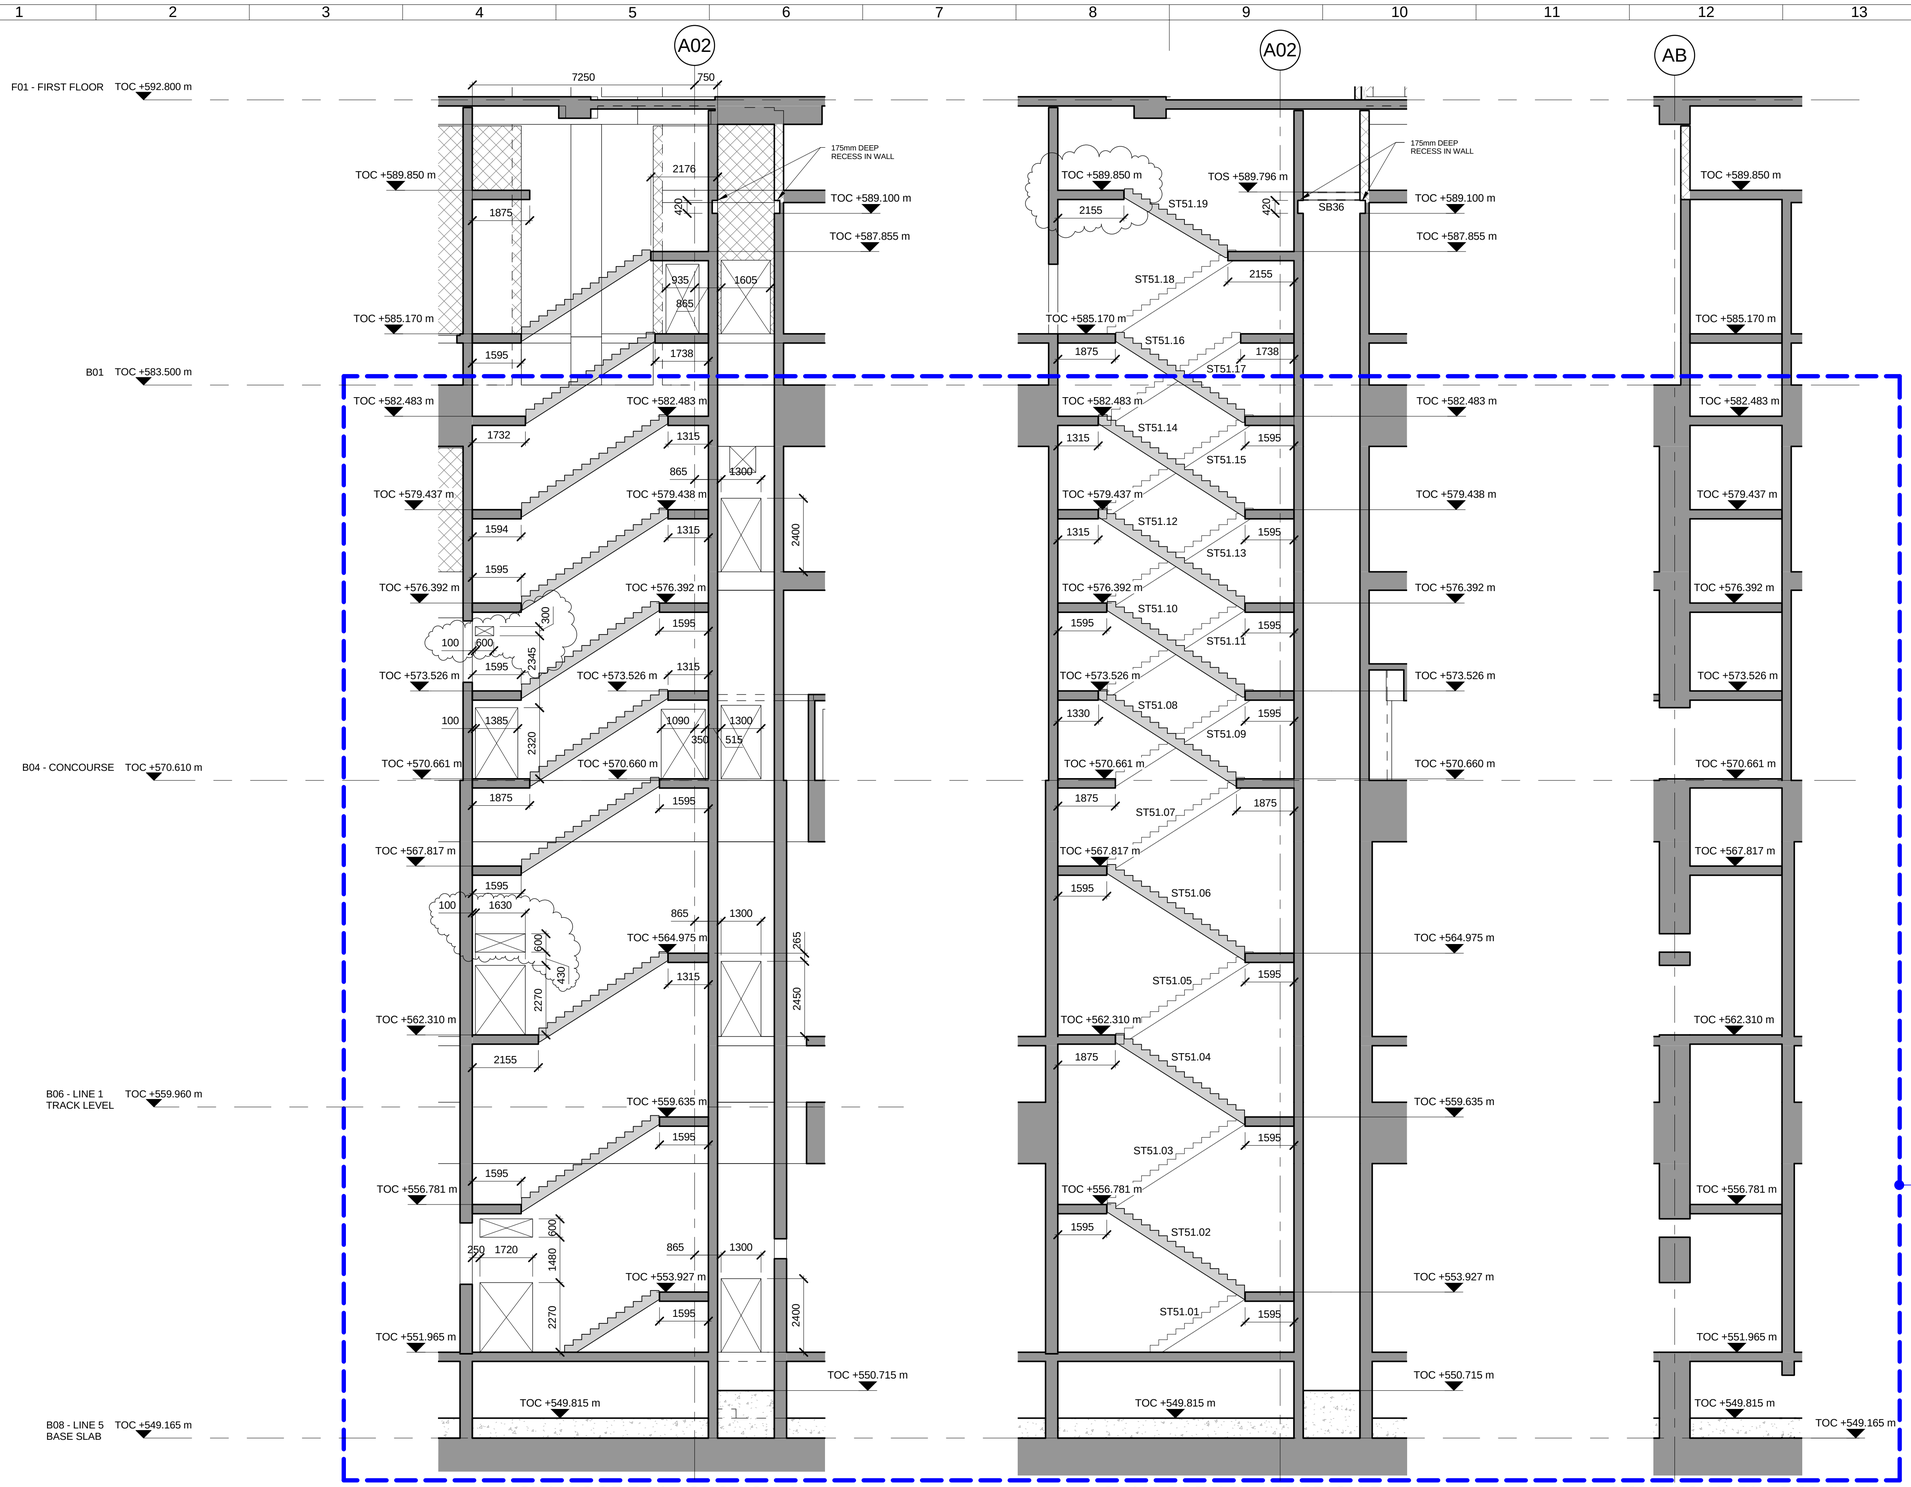

RELEASED CONCRETE WORKS FOR IFC. REMAINING STRUCTURE AT 100% FINAL DESIGN (U.N.O.)

KEY PLAN

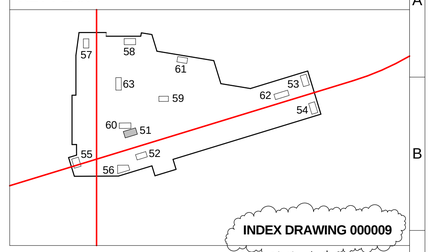

INDEX DRAWING 000009

NOTES:

1. ALL DIMENSIONS SHOWN IN MILLIMETERS (mm) UNLESS NOTED OTHERWISE.
2. FOR GENERAL NOTES REFER TO DRAWING No. M-BAR-000DS0-CB00-EDR-990004 TO 990006.
3. FOR ABBREVIATION LIST REFER TO DRAWING No. M-BAR-000DS0-CB00-EDR-990007.
4. FOR SCHEDULE REFER TO DRAWING No. M-BAR-1F4TS0-CB00-EDR-000008.
5. STAIR FLIGHT TO BE PRECAST. LANDINGS TO BE IN-SITU.
6. FOR PRECAST STAIR CONNECTION DETAILS REFER TO STANDARD DETAIL DRAWING M-BAR-000DS0-CB00-EDR-990020 AND 990023.
7. ALL THE DIMENSION SETTING OUT IS TO IN-SITU LANDING UNLESS NOTED OTHERWISE.
8. FOR FOH PRECAST FLIGHT SETTING OUT TO CONCRETE WALL REFER TO DETAIL 2, M-BAR-1F4TS0-CB00-EDR-000011.
9. FOR LOCATION OF STAIRS, LIFTS AND STAIRCORES REFER TO DRAWINGS M-BAR-1F4TS0-CB00-EDR-098000, 098004 AND 098007. FOR PRECAST DETALS OF STAIRS REFER TO DRAWINGS M-BAR-1F4TS0-CB00-EDR-098101 AND 098201 TO 098203.

A STAIRCORE 51 - SECTION A

1 : 100

B STAIRCORE 51 - SECTION B

1 : 100

C STAIRCORE 51 - SECTION C

1 : 100

REVISIONS

No	Date	Description	Drawn	Checked	Approved
000	26/09/2017	ISSUED FOR CONSTRUCTION	GB	CL	JB
001	09/02/2018	ISSUED FOR CONSTRUCTION	GB	CL	JB

PROJECT

قطار الرياض riyadh metro

CLIENT

الهيئة العليا لتطوير مدينة الرياض

© 2015 High Commission for the Development of ArRiyadh

BACS CONSORTIUM

BACS RIYADH METRO PROJECT

www.bacsrmp.com

BACS APPROVAL

This drawing has been Approved and Certified as acceptable on behalf of the BACS Consortium.

LEAD DESIGN ENTITY (LDE)

APPROVED BY LDE

NAME

DATE

SCALE 1 : 100

PAPER SIZE A1

DRAWING STATUS

ISSUED FOR CONSTRUCTION

CONSULTANT / SUB-CONTRACTOR

ARUP

DRAWN BY	CHECKED BY	APPROVED BY
NAME G.BROGIOLO	NAME C.LAM	NAME J.BATCHELOR
DATE 09/02/2018	DATE 09/02/2018	DATE 09/02/2018

DRAWING TITLE

DEEP UNDERGROUND STATION
LINE 1 - TRANSFER STATION 1F4
STRUCTURE
STAIRCORE 51 - & ETE 100008
SECTION SHEET 1

DRAWING NUMBER M-BAR-1F4TS0-CB00-EDR-095111

REVISION 001

001.v03