DO NOT SCALE FROM THIS DRAWING
Electronic drawings once printed, are uncontrolled and may become out-dated. Refer to Aconex for current revision.
TIMEST-AMP: 25/09/2017 15:59:27
BIM MODEL M-BAR-1F4TS0-CB00-BIM-000003-Structure.rvt

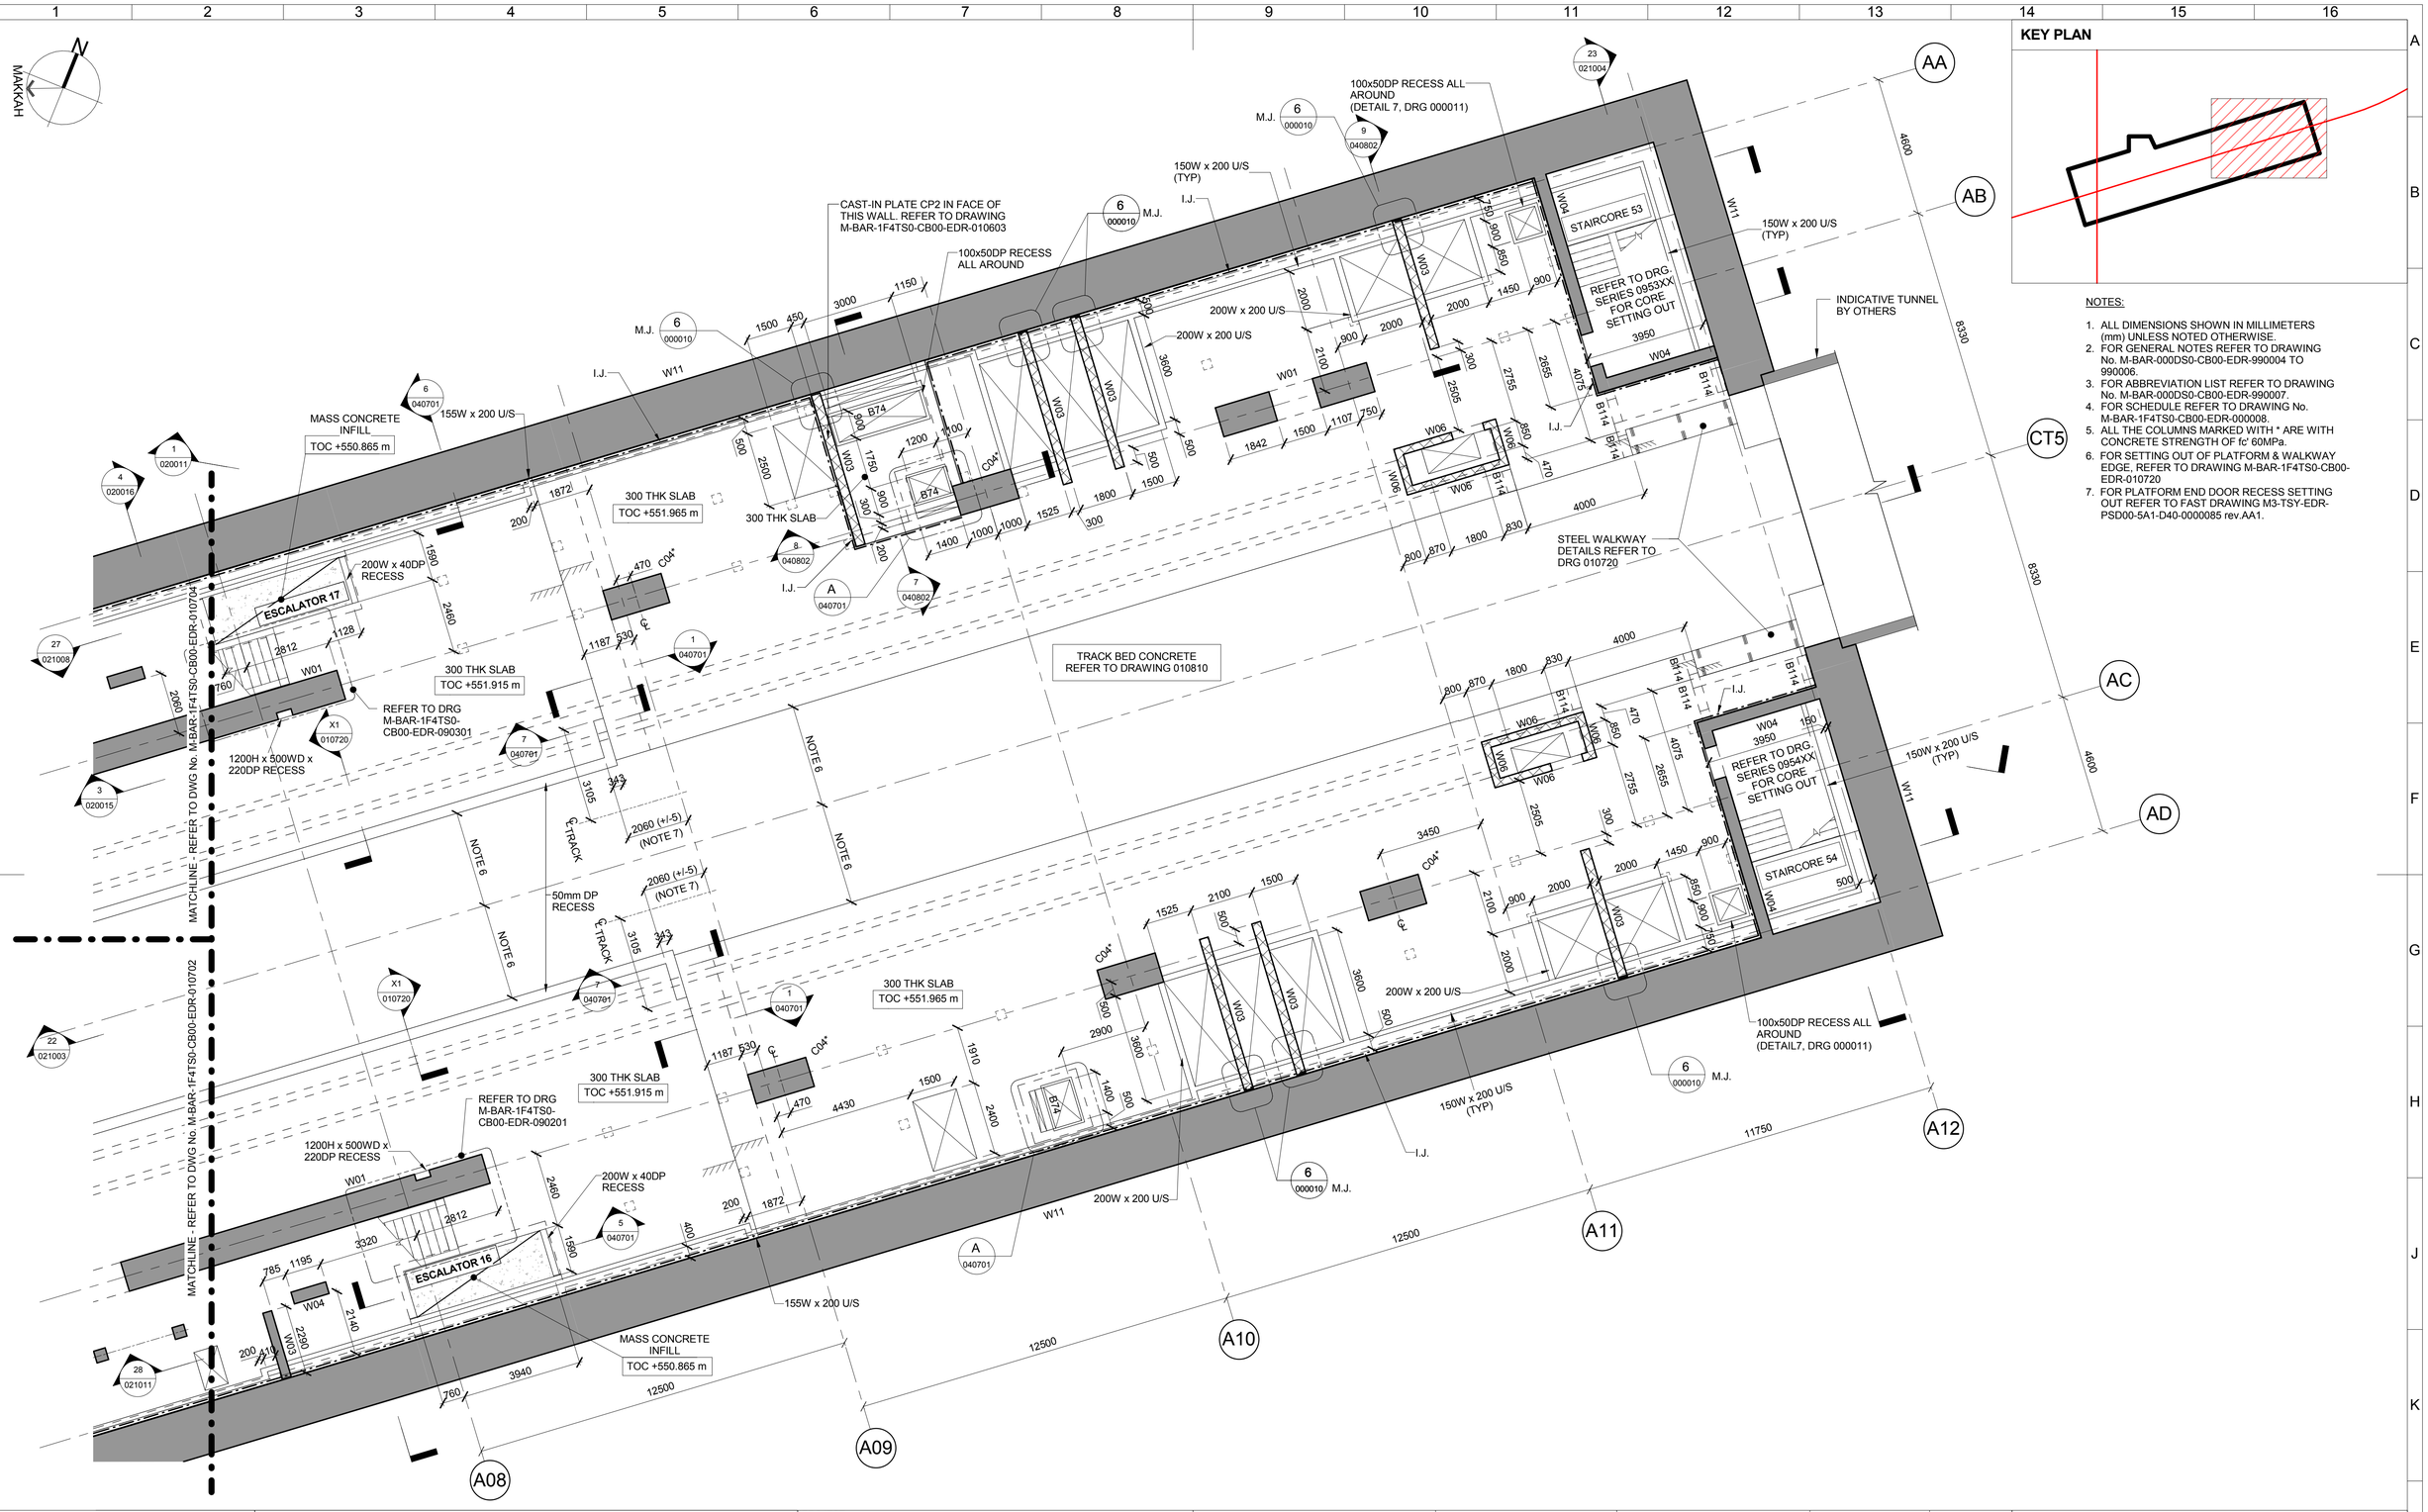

KEY PLAN

NOTES:

1. ALL DIMENSIONS SHOWN IN MILLIMETERS (mm) UNLESS NOTED OTHERWISE.
2. FOR GENERAL NOTES REFER TO DRAWING No. M-BAR-000DS0-CB00-EDR-990004 TO 990006.
3. FOR ABBREVIATION LIST REFER TO DRAWING No. M-BAR-000DS0-CB00-EDR-990007.
4. FOR SCHEDULE REFER TO DRAWING No. M-BAR-1F4TS0-CB00-EDR-000008.
5. ALL THE COLUMNS MARKED WITH * ARE WITH CONCRETE STRENGTH OF fc' 60MPa.
6. FOR SETTING OUT OF PLATFORM & WALKWAY EDGE, REFER TO DRAWING M-BAR-1F4TS0-CB00-EDR-010720
7. FOR PLATFORM END DOOR RECESS SETTING OUT REFER TO FAST DRAWING M3-TSY-EDR-PSD00-5A1-D40-0000085 rev.AA1.

REVISIONS

No	Date	Description	Drawn	Checked	Approved
000	26/09/2017	ISSUED FOR CONSTRUCTION	GB	CL	JB

PROJECT
قطار الرياض riyadh metro

CLIENT
الهيئة العليا لتطوير مدينة الرياض

© 2015 High Commission for the Development of ArRiyadh

BACS CONSORTIUM
BACS RIYADH METRO PROJECT
www.bacsrmp.com

BACS APPROVAL
This drawing has been Approved and Certified as acceptable on behalf of the BACS Consortium.

LEAD DESIGN ENTITY (LDE)

APPROVED BY LDE
NAME
DATE

SCALE 1 : 100
PAPER SIZE A1

DRAWING STATUS
ISSUED FOR CONSTRUCTION

CONSULTANT / SUB-CONTRACTOR
ARUP

DRAWN BY	CHECKED BY	APPROVED BY
NAME G.BROGIOLO	NAME C.LAM	NAME J.BATCHELOR
DATE 26/09/2017	DATE 26/09/2017	DATE 26/09/2017

DRAWING TITLE
DEEP UNDERGROUND STATION
LINE 1 - TRANSFER STATION 1F4
STRUCTURE
GENERAL ARRANGEMENT
P07 LINE 5 PLATFORM - SHEET 3

DRAWING NUMBER M-BAR-1F4TS0-CB00-EDR-010703
REVISION 000

000 v02